NAVFAC
Naval Facilities Engineering Command
ATLANTIC DIVISION

AIRFIELD PERIMETER SECURITY FENCE & MAIN GATE IMPROVEMENTS

NAVAL AIR STATION VIRGINIA BEACH, VIRGINIA

MEB General Contractors
Chesapeake , Virginia
(757) 487-5858

Traffic Division
EURE Equipment Rentals, Inc.

Ph: (757) 424-9797 FAX: (757) 543-7008
Prepared For: Mid Eastern Builders, Inc.
By: Rob Hicks, VP
Date: March 5, 2004
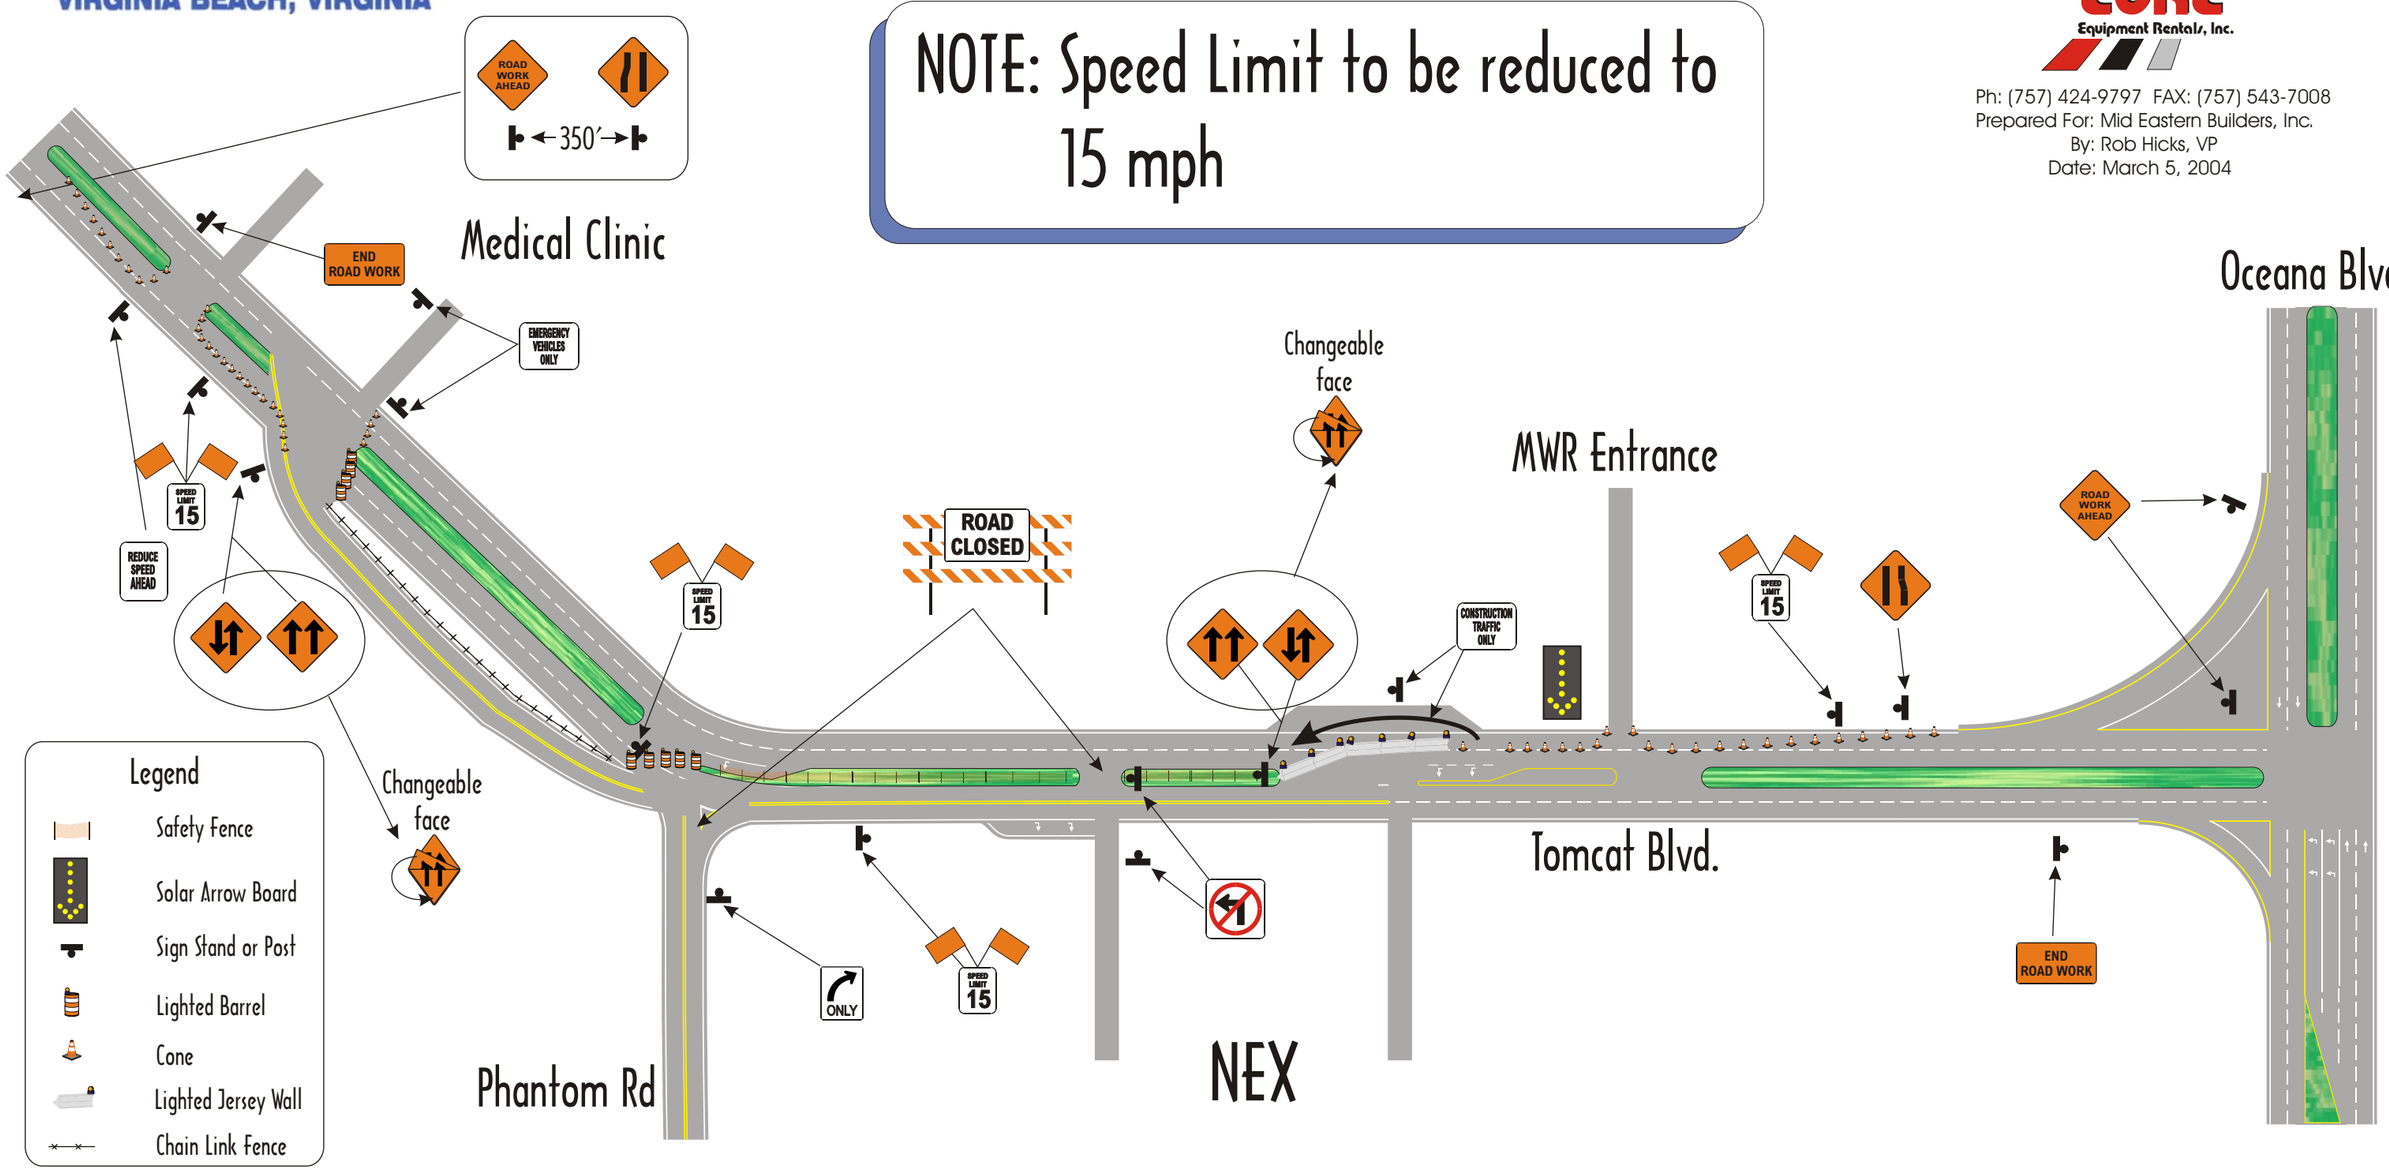
NOTE: Speed Limit to be reduced to 15 mph